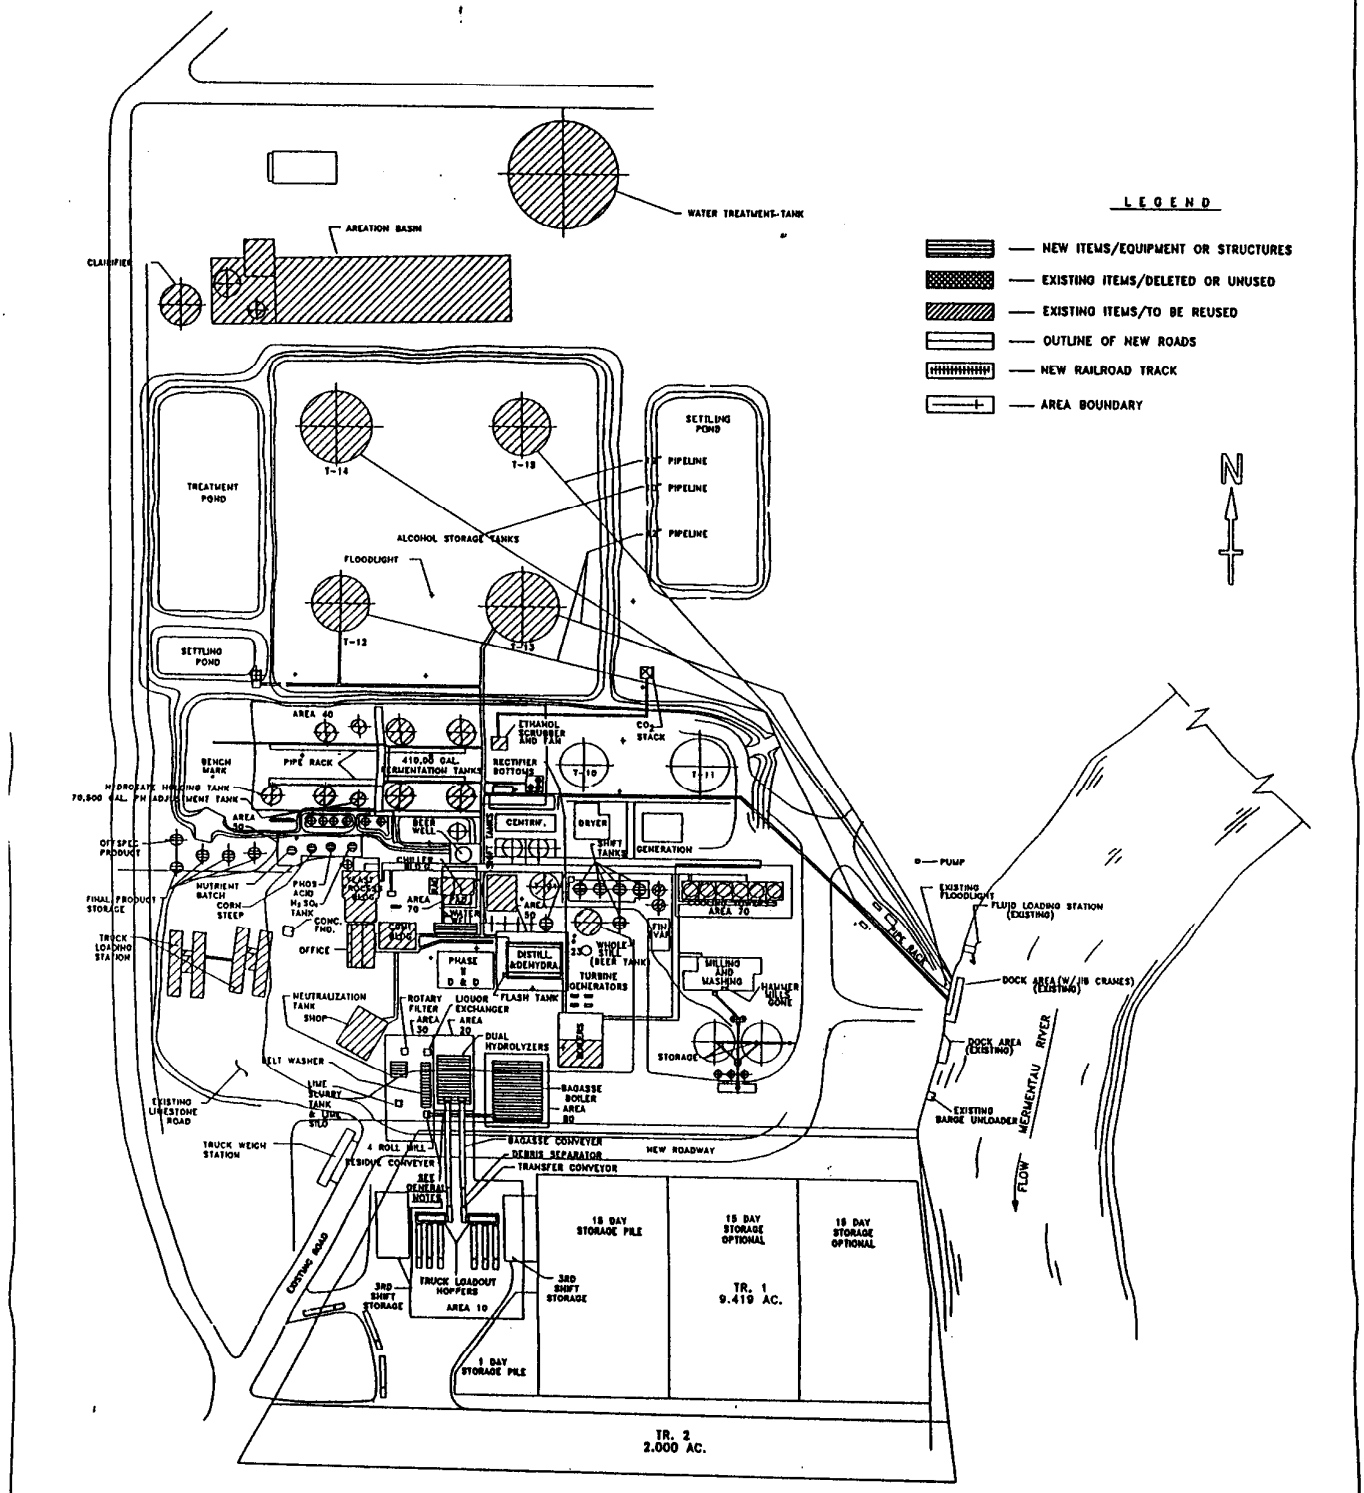

DEPARTMENT OF ENERGY
BC INTERNATIONAL ETHANOL PROJECT

SITE PLAN

JOB NO.	308320965100
FILE NAME	SITEMAP1
DESIGN/DRAFT	MEC
DATE	
FIGURE NO.	1-2

DCM GROUP — DAMES & MOORE

SCALE 1"=100'-0"